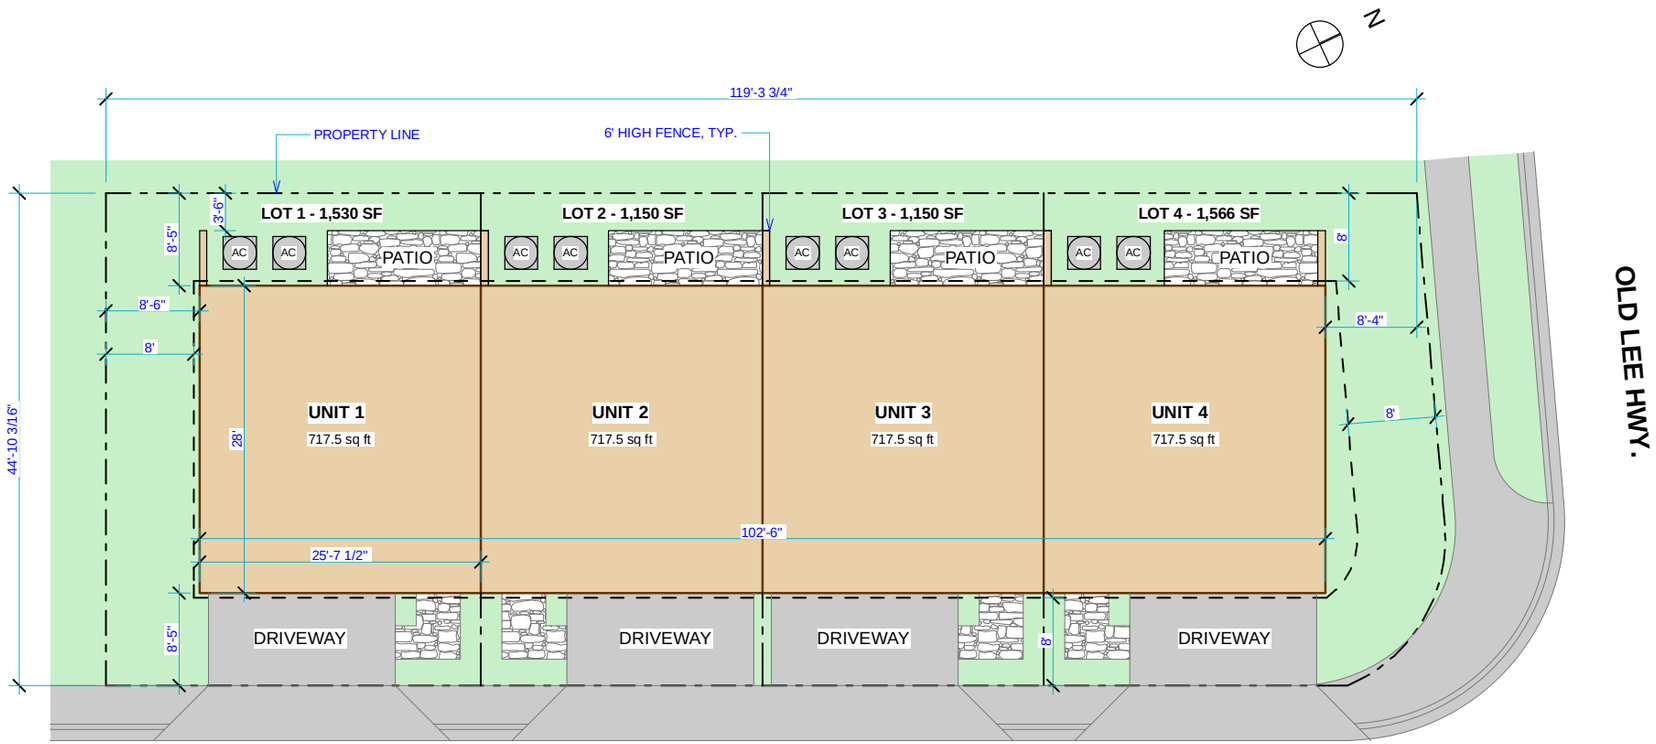

Preliminary Site Plan
1/16" = 1'-0"

TRADITION HOMES